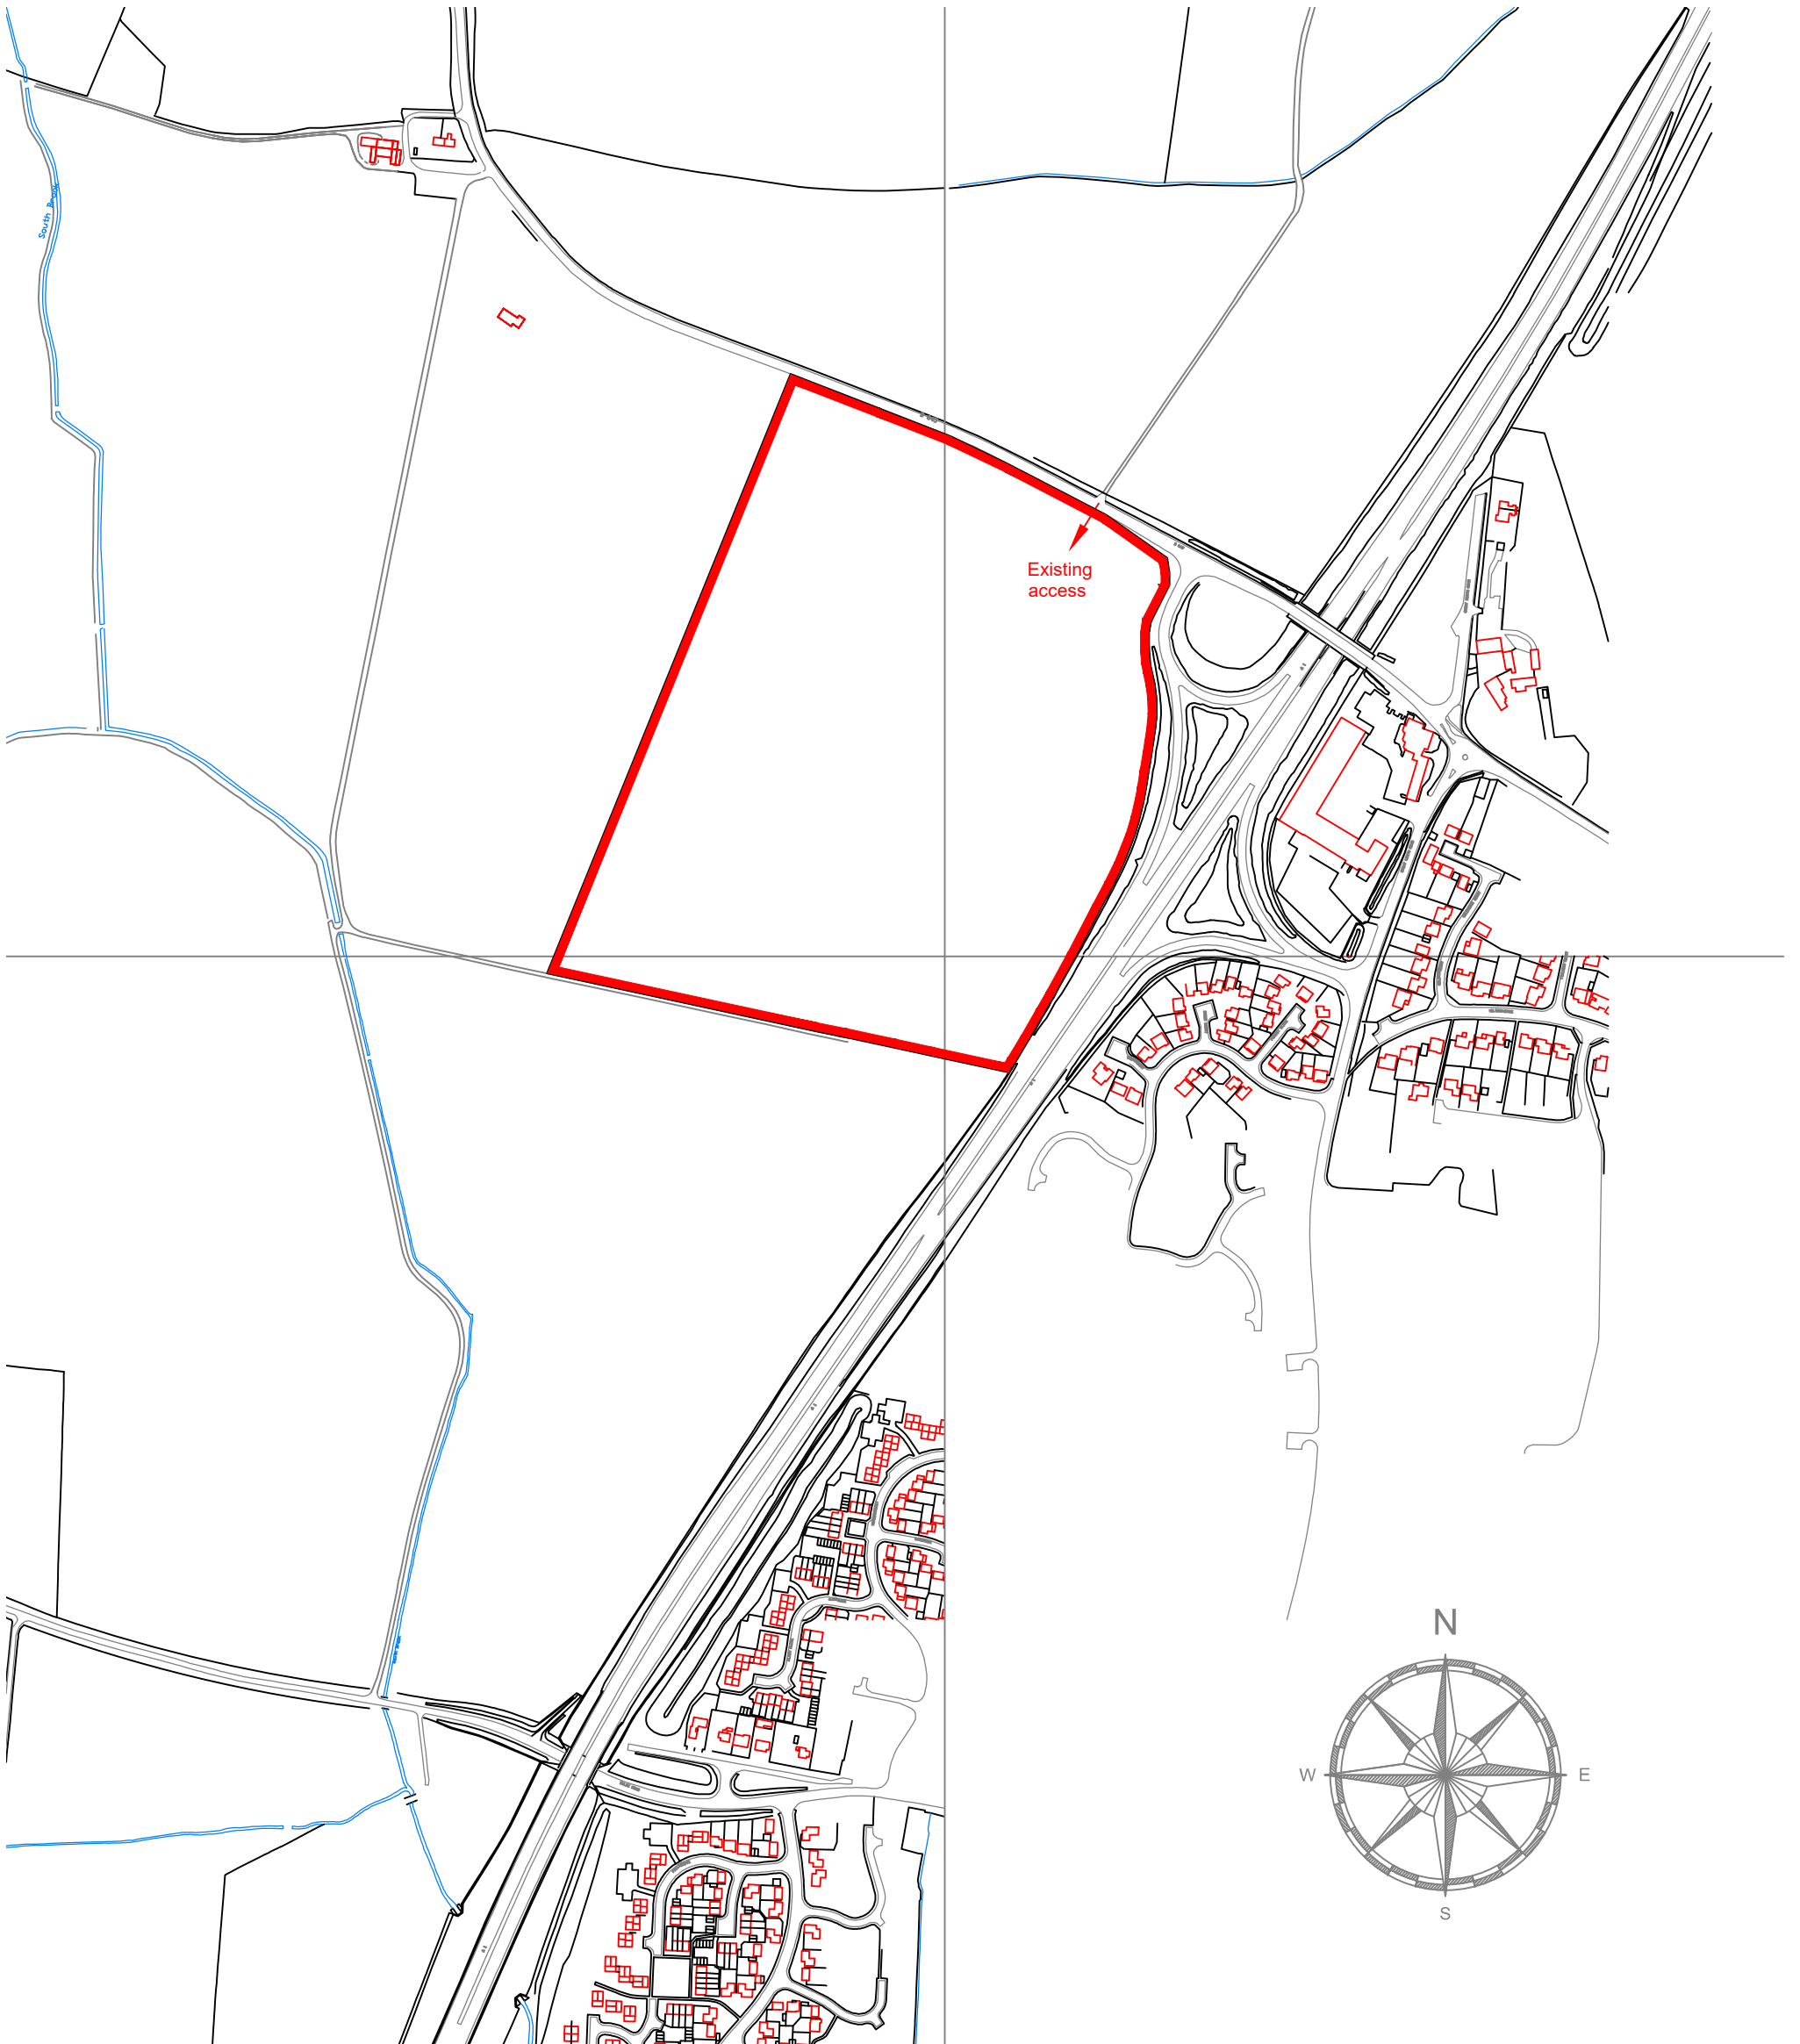


A3 | Site Plan 1:5000@A3

DRAWING | A | 48126 | 02B

Drawn : DJB
Checked : DJS
Date : August 2020

Project : Land to the West of the A1,
Duloe.
Bedford Borough Call for Sites 2020.

Rev A: Site area amended. DJB. 13.08.2020
B: Site area amended. DJB. 14.08.2020

**Land & Property
Professionals**
Bedford Buckingham
robinsonandhall.co.uk

**robinson
+ hall**