


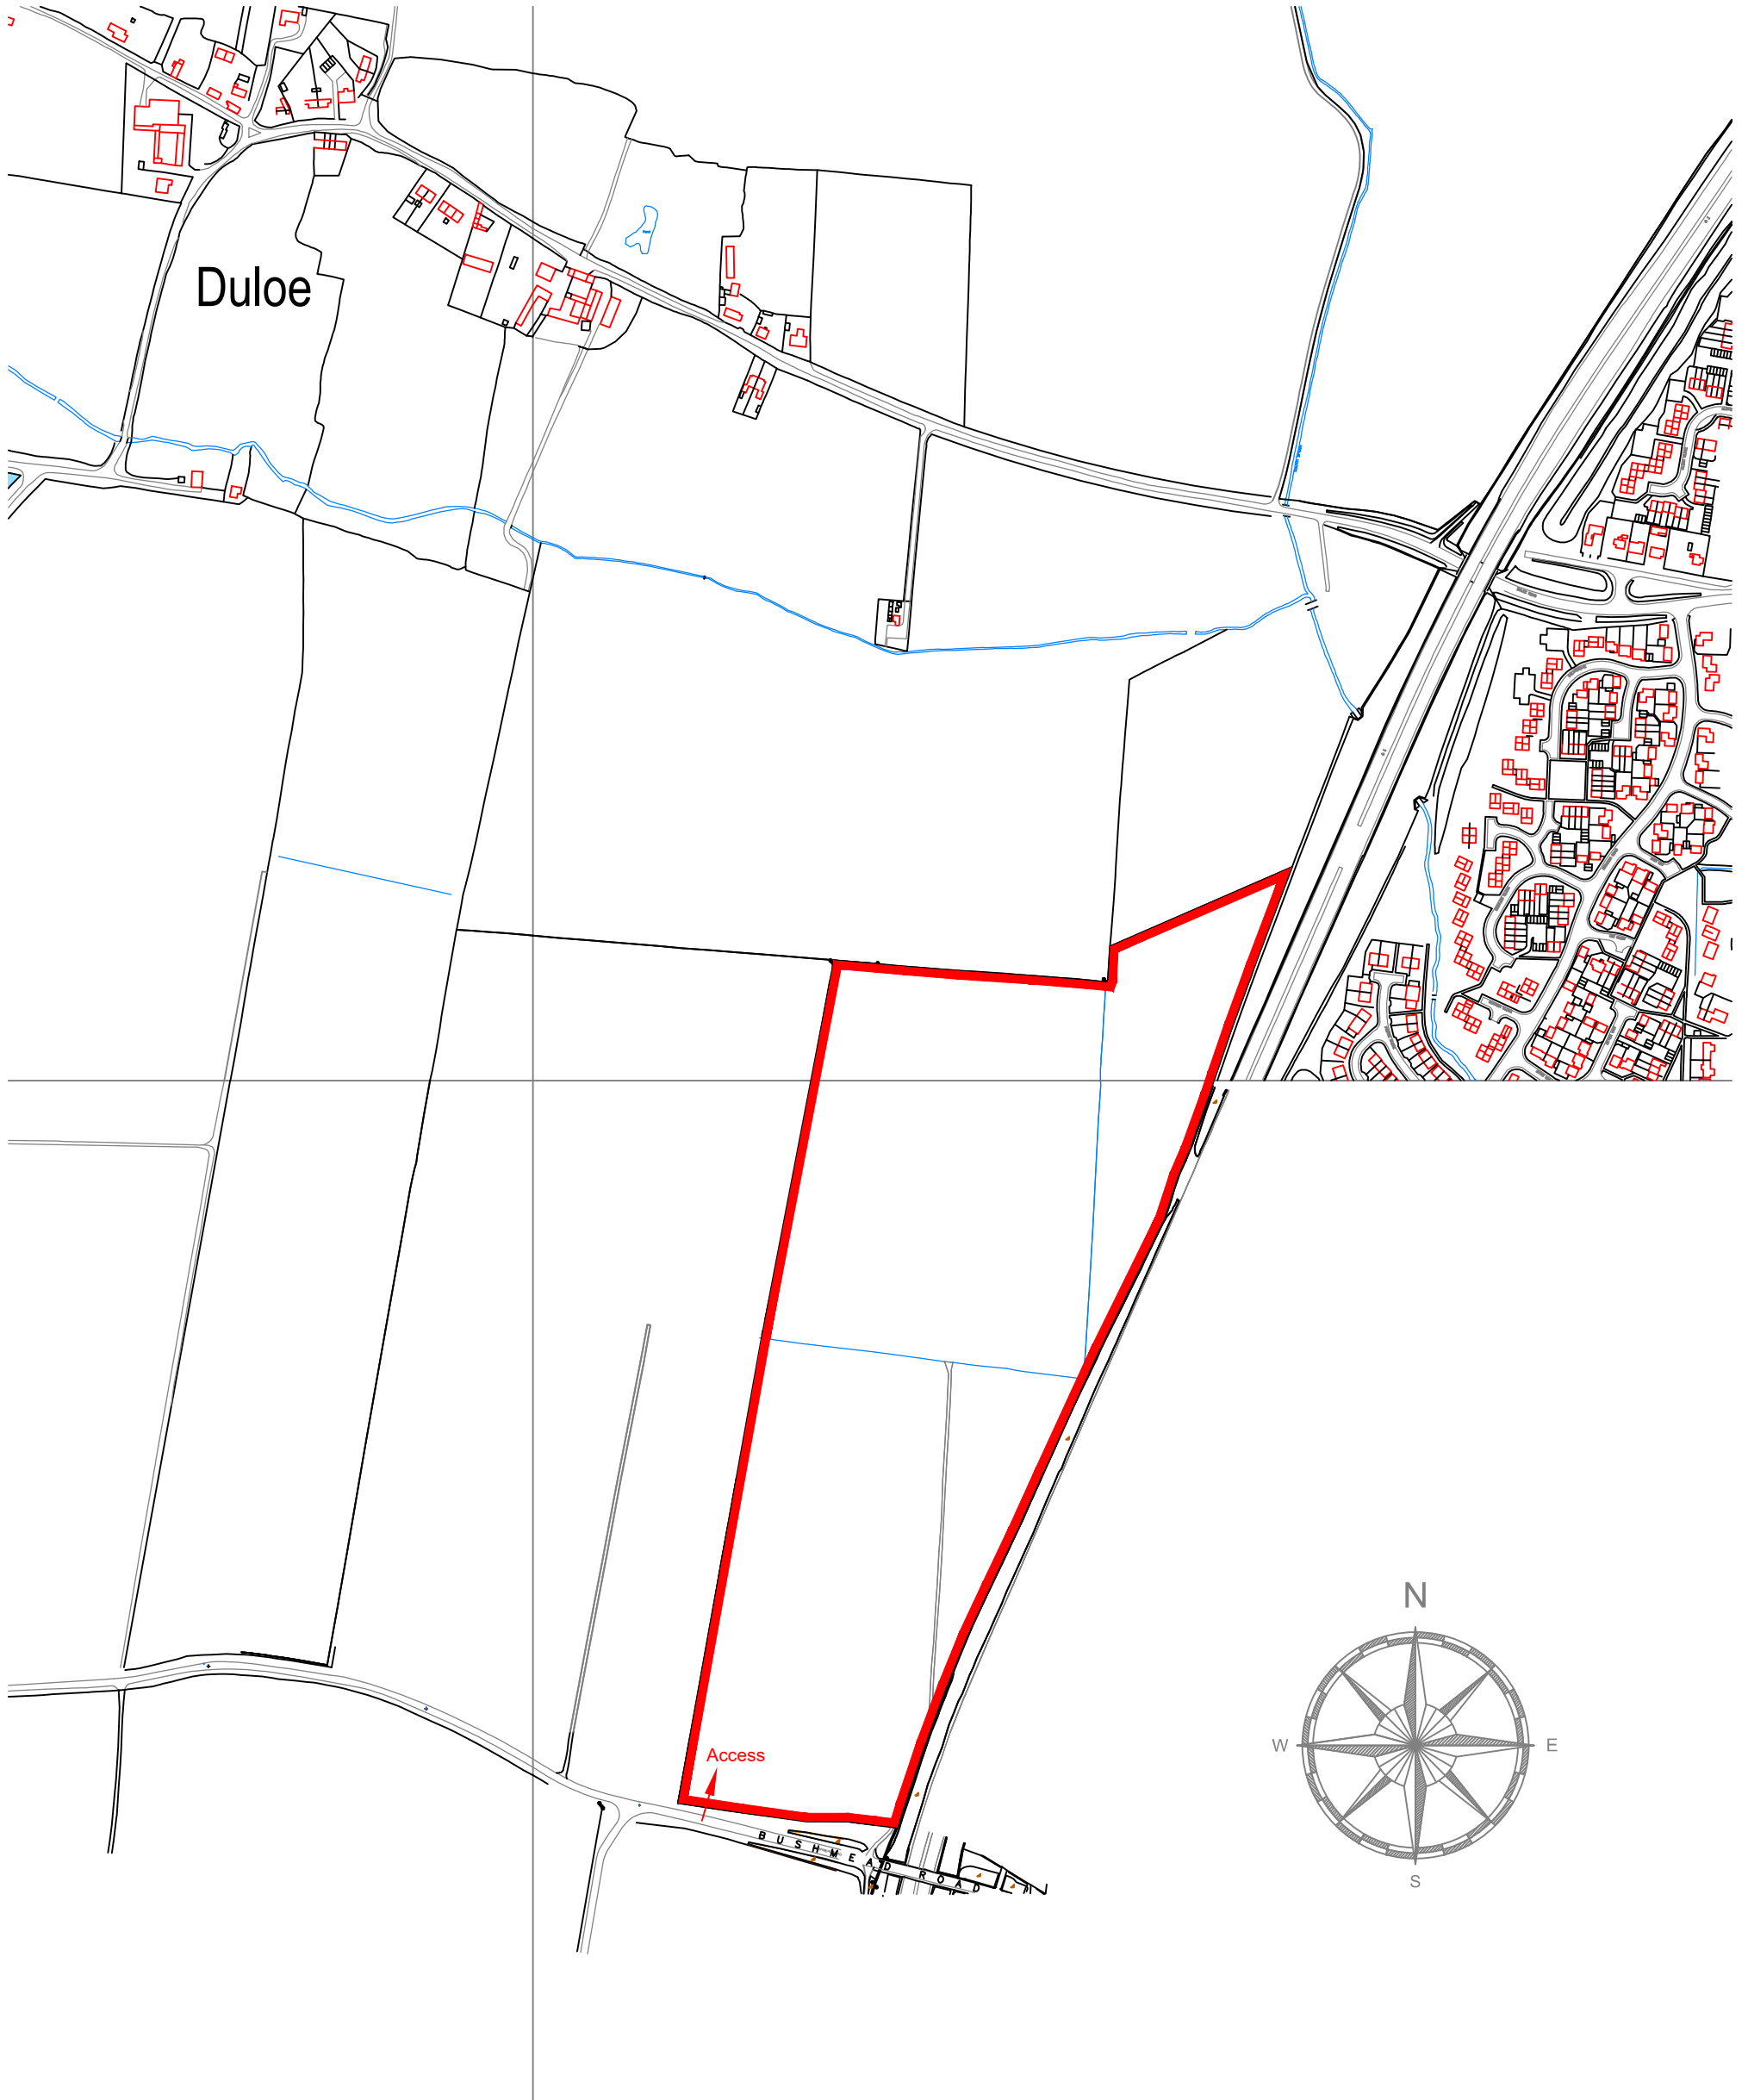

0 50 100 150 200 250 METRES
SCALE 1:5000

A3 | Site Plan 1:5000@A3

DRAWING | A | 48126 | 01

Drawn : DJB

Checked : DJS

Date : August 2020

Project : Land to the South of Duloe.
Bedford Borough Call for Sites 2020.

Land & Property
Professionals
Bedford Buckingham
robinsonandhall.co.uk

robinson
+ hall