




© Amalgam Landscape 2022
This drawing may not be reproduced in whole or in part without written permission from Amalgam Landscape

Scale 1:7,000 @ A3
0 100 300m

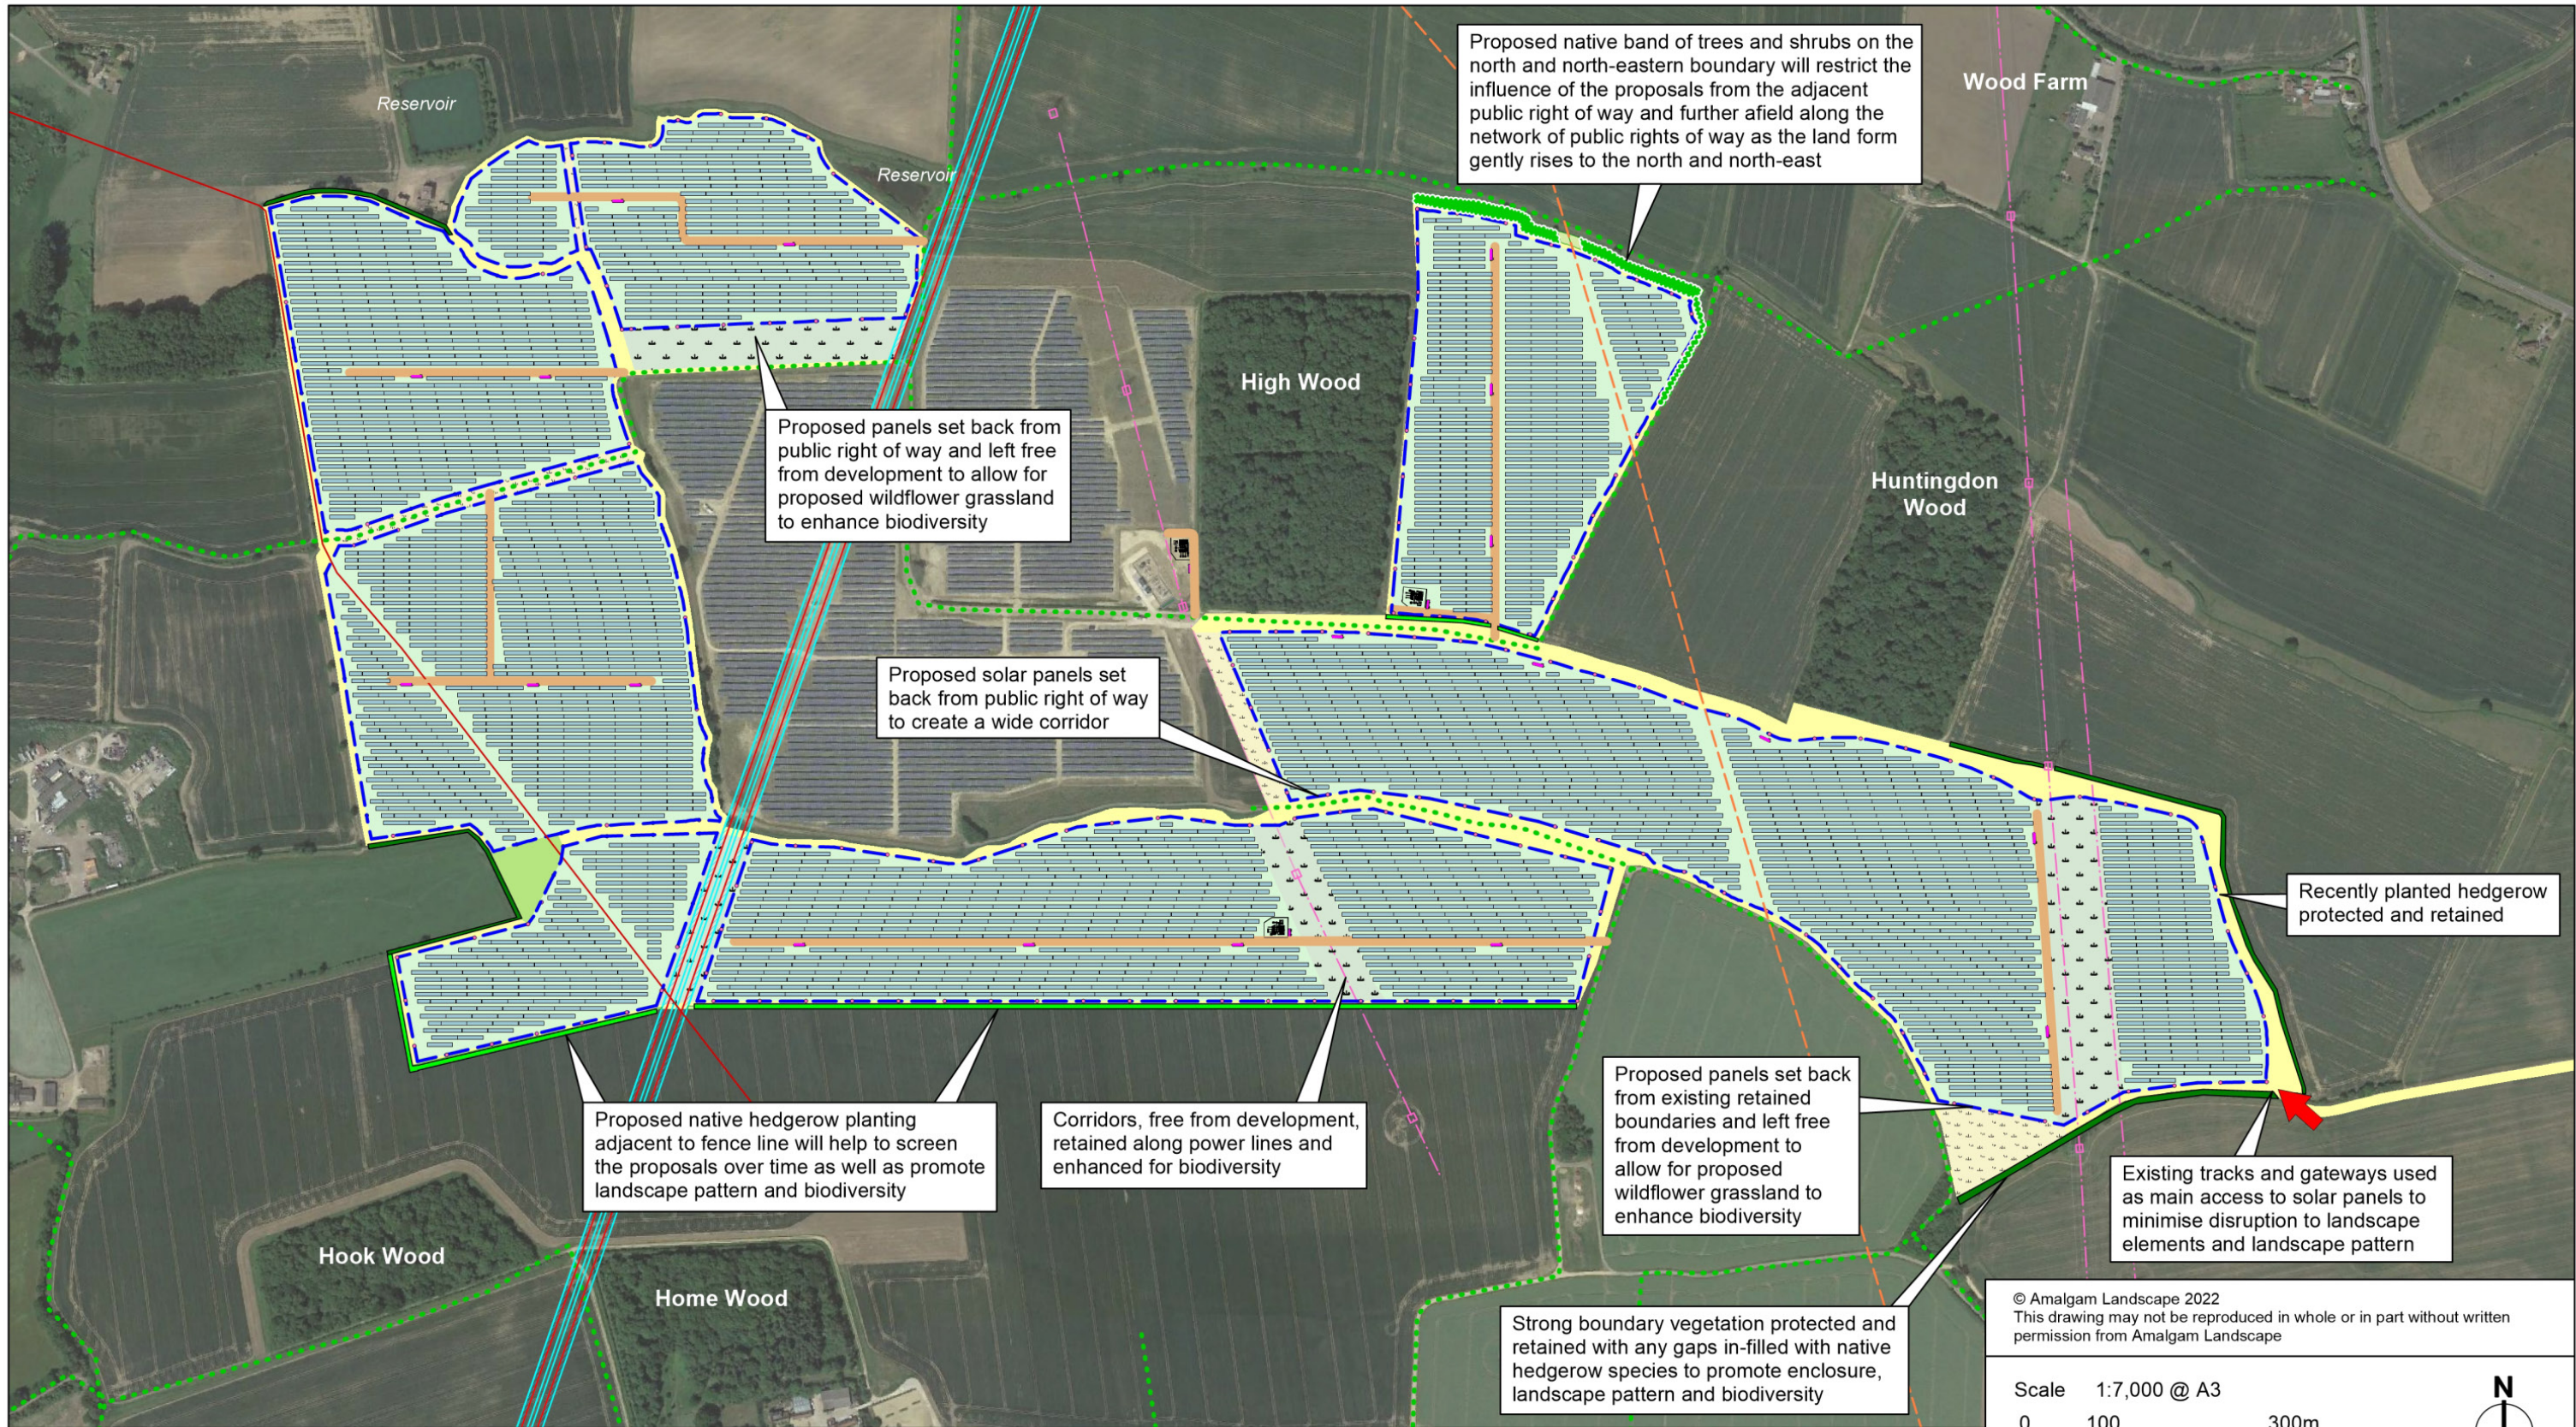

Drawn : PS	Checked : AJW
Ref : P0586	Revision : C
Date : 10/08/2022	

Indicative Landscape Masterplan
Figure 9

Land at High Wood Solar Farm



amalgam
landscape

T. 01275 627077
E. info@amalgamlandscape.co.uk
W. www.amalgamlandscape.co.uk

Key

Existing

	Public right of way		Overhead power lines
	Gas main		Hedgerow protected and retained
	Approximate location of oil pipeline		Wildflower meadow area to be retained
	Water pipe		

Proposed

	Solar panels
	Access
	Crushed stone access track
	2m high post and wire deer fence with CCTV poles
	Service buildings

Landscape and Ecological Mitigation

	Proposed species-rich native band of trees and shrubs		Proposed tussock grass mix on field margins
	Proposed species-rich native hedgerow, managed to a minimum 3m high		Proposed Skylark compensation land sown with species-rich grassland mix.
	Proposed grazing grass mix appropriate for solar schemes sown on any bare ground following construction activities to maintain a continuous sward.		Proposed wildflower grassland