

General Notes

- A. DO NOT SCALE FROM THIS DRAWING EXCEPT FOR THE PURPOSES OF PLANNING
B. ALL DIMENSIONS ARE IN METERS UNLESS NOTED OTHERWISE.


Legend

- Red Line Planning Boundary 103.7ha
- 48 PV Table (550W Panels)
- 24 PV Table (550W Panels)
- 2m Deer Fence
- 33kV OH Line
- Oil Pipe
- Track
- 3m CCTV Pole
- Gate
- Mast (See detail Drawing)
- Existing PROW
- Utility Water Pipe
- Gas Pipe
- Extension of Substation
- Customer Switchgear Station
- Inverter Station
- Transformer Station



D6	Requested Planning Changes	12/09/2022
D5b	Transformer Locations added	26/07/2022
D4	BMP measures added	12/07/2022
D3	Small Layout Changes	06/07/2022
D2b	PVCase Design RevD2	20/06/2022
D2	Red Line Boundary Edited to include OH Line	25/04/2022
D1	BESS Area dropped	08/02/2022
C5	BESS Area reduced	02/02/2022
C4	BESS Area added	12/01/2022
C2B	Areas of potential Archaeology added	05/11/2021
C2	Small Land Take Change	01/09/2021
B4	Land Take Changed	26/05/2021
B1	Increased land take	26/01/2021
A1	Initial Issue	20/01/2021
No.	Revision/Issue	Date

Project:	381-02-PV - High Wood
Drawing:	Solar PV Site Design
Date:	12/09/2022
Scale:	1:5000
Paper Size:	A2

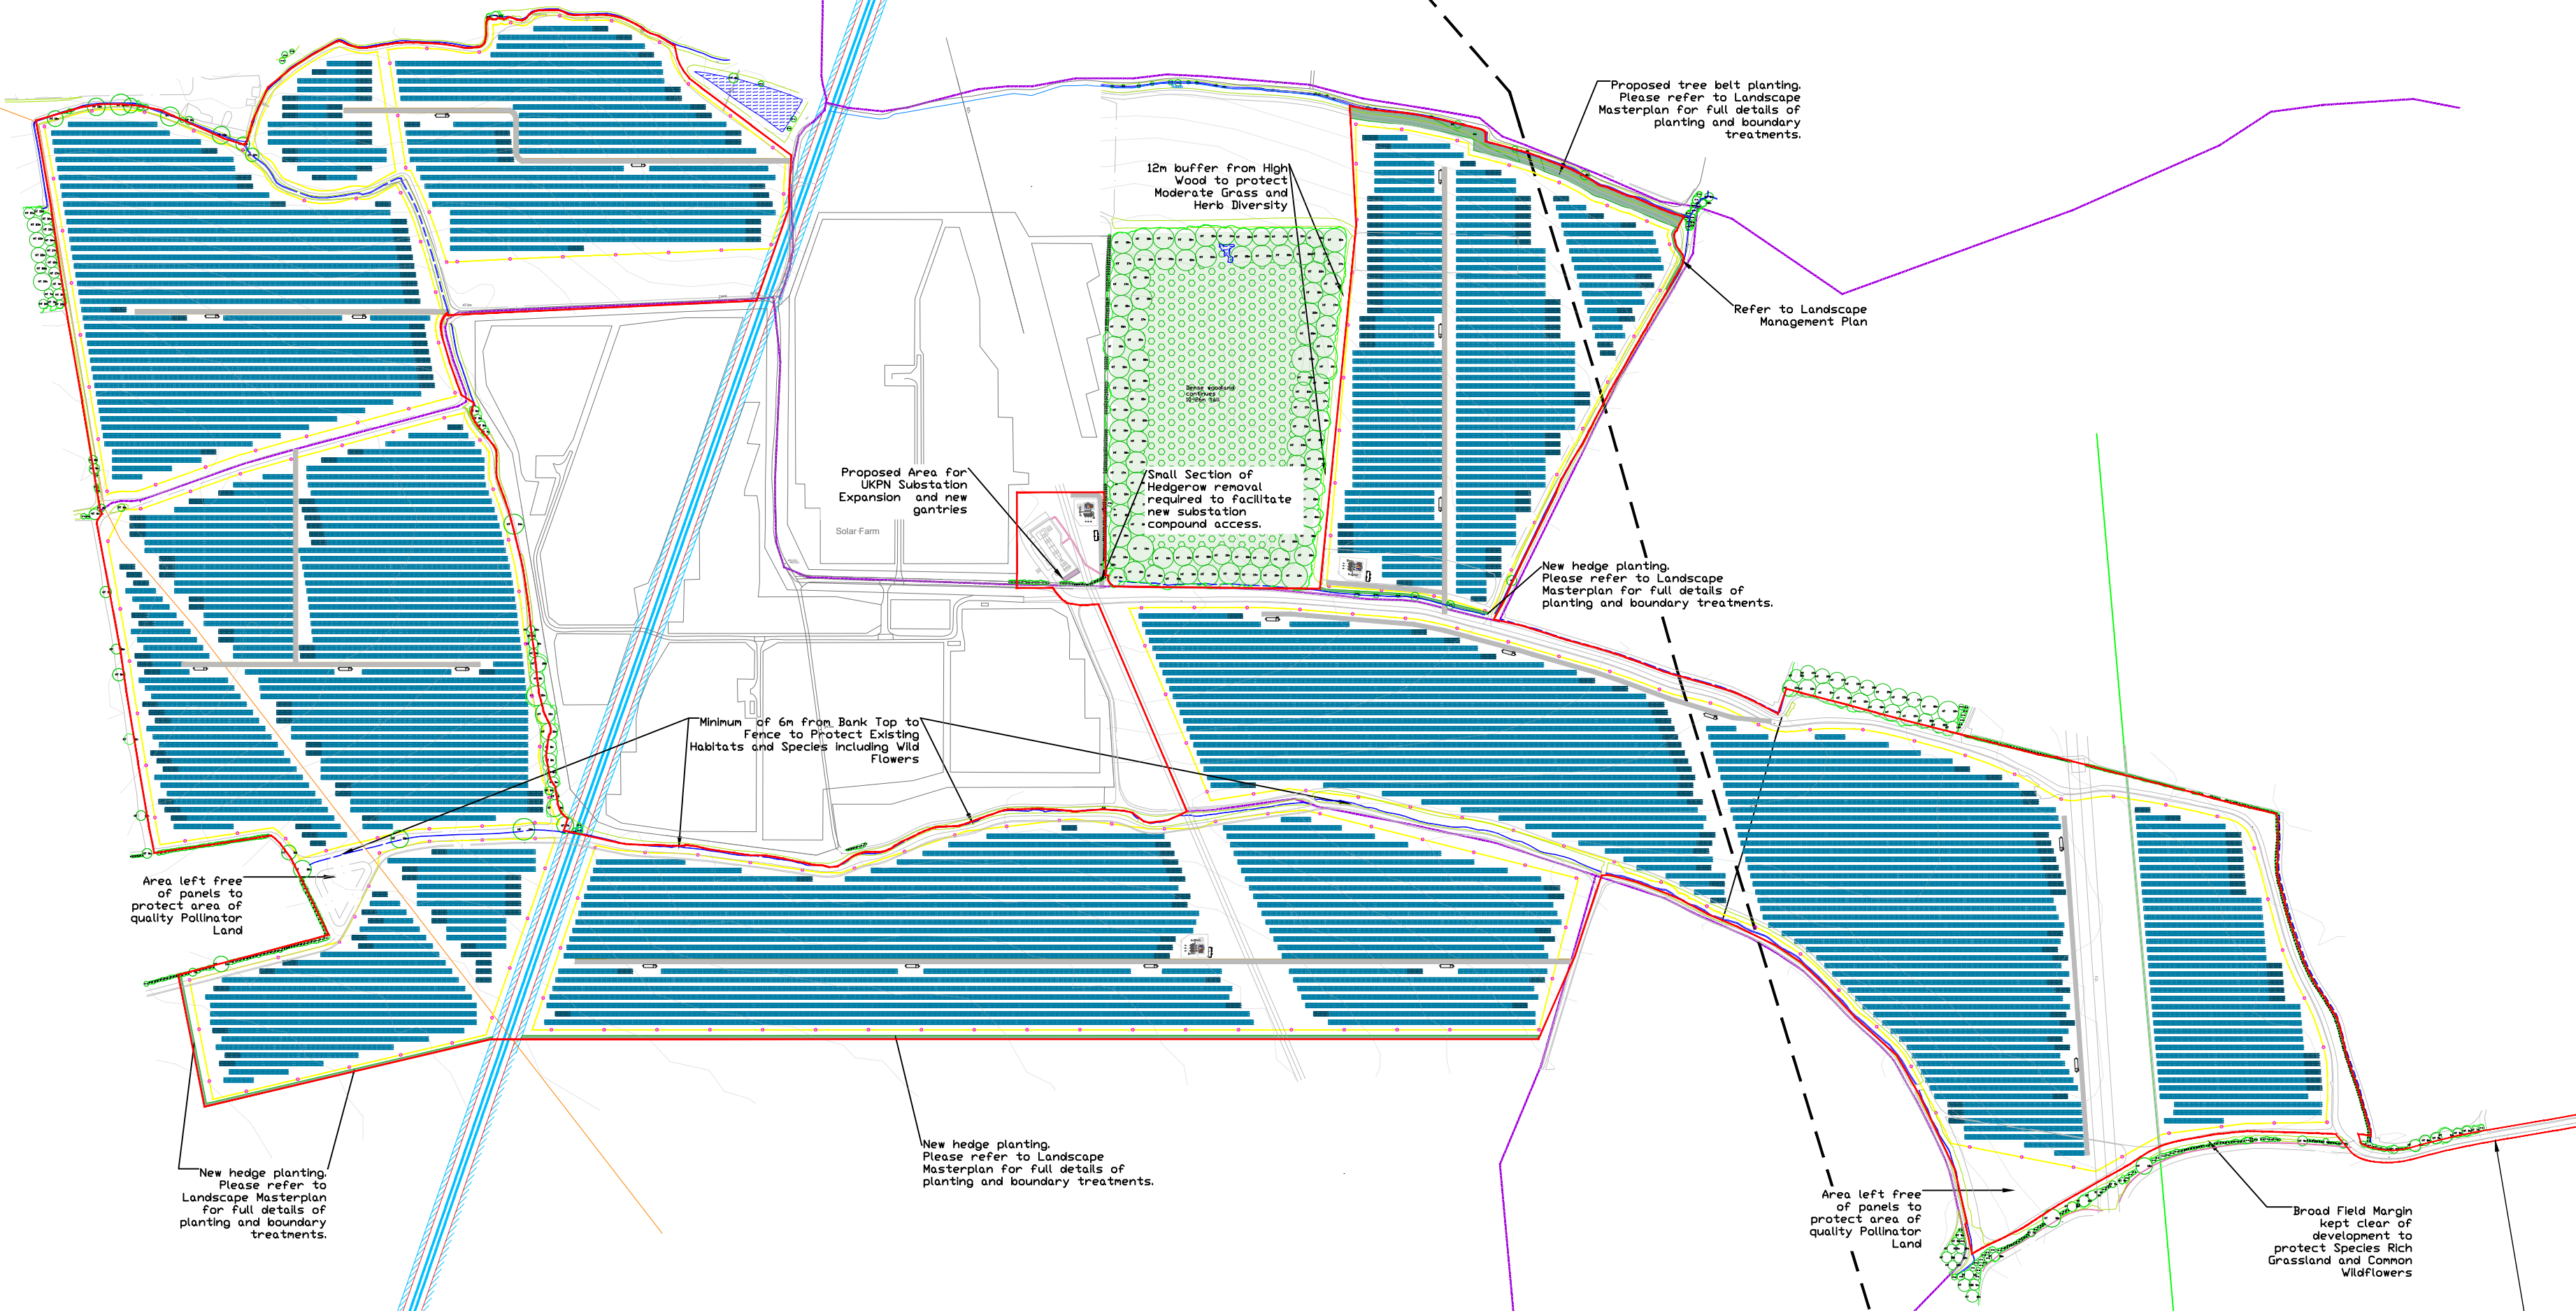

Refer to location Plan for Full Red Line Boundary showing Access Route